ZCA-03/23
466 Fairview Street, New Hamburg

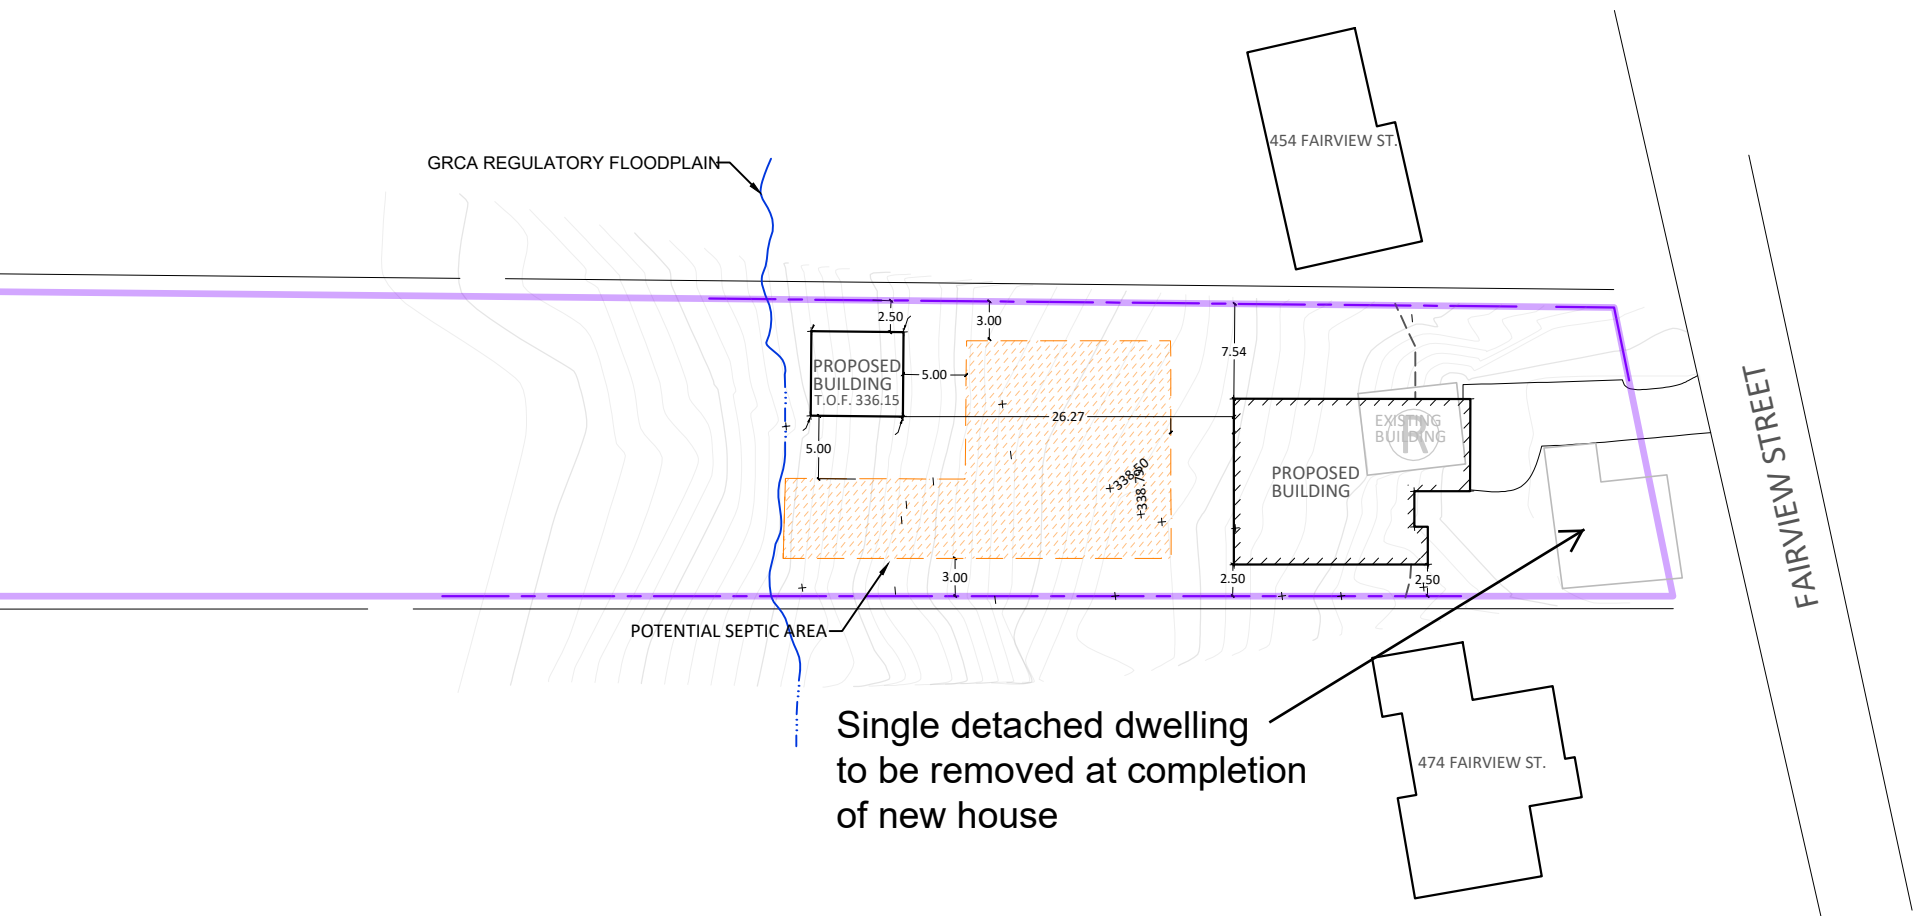

Single detached dwelling to be removed at completion of new house